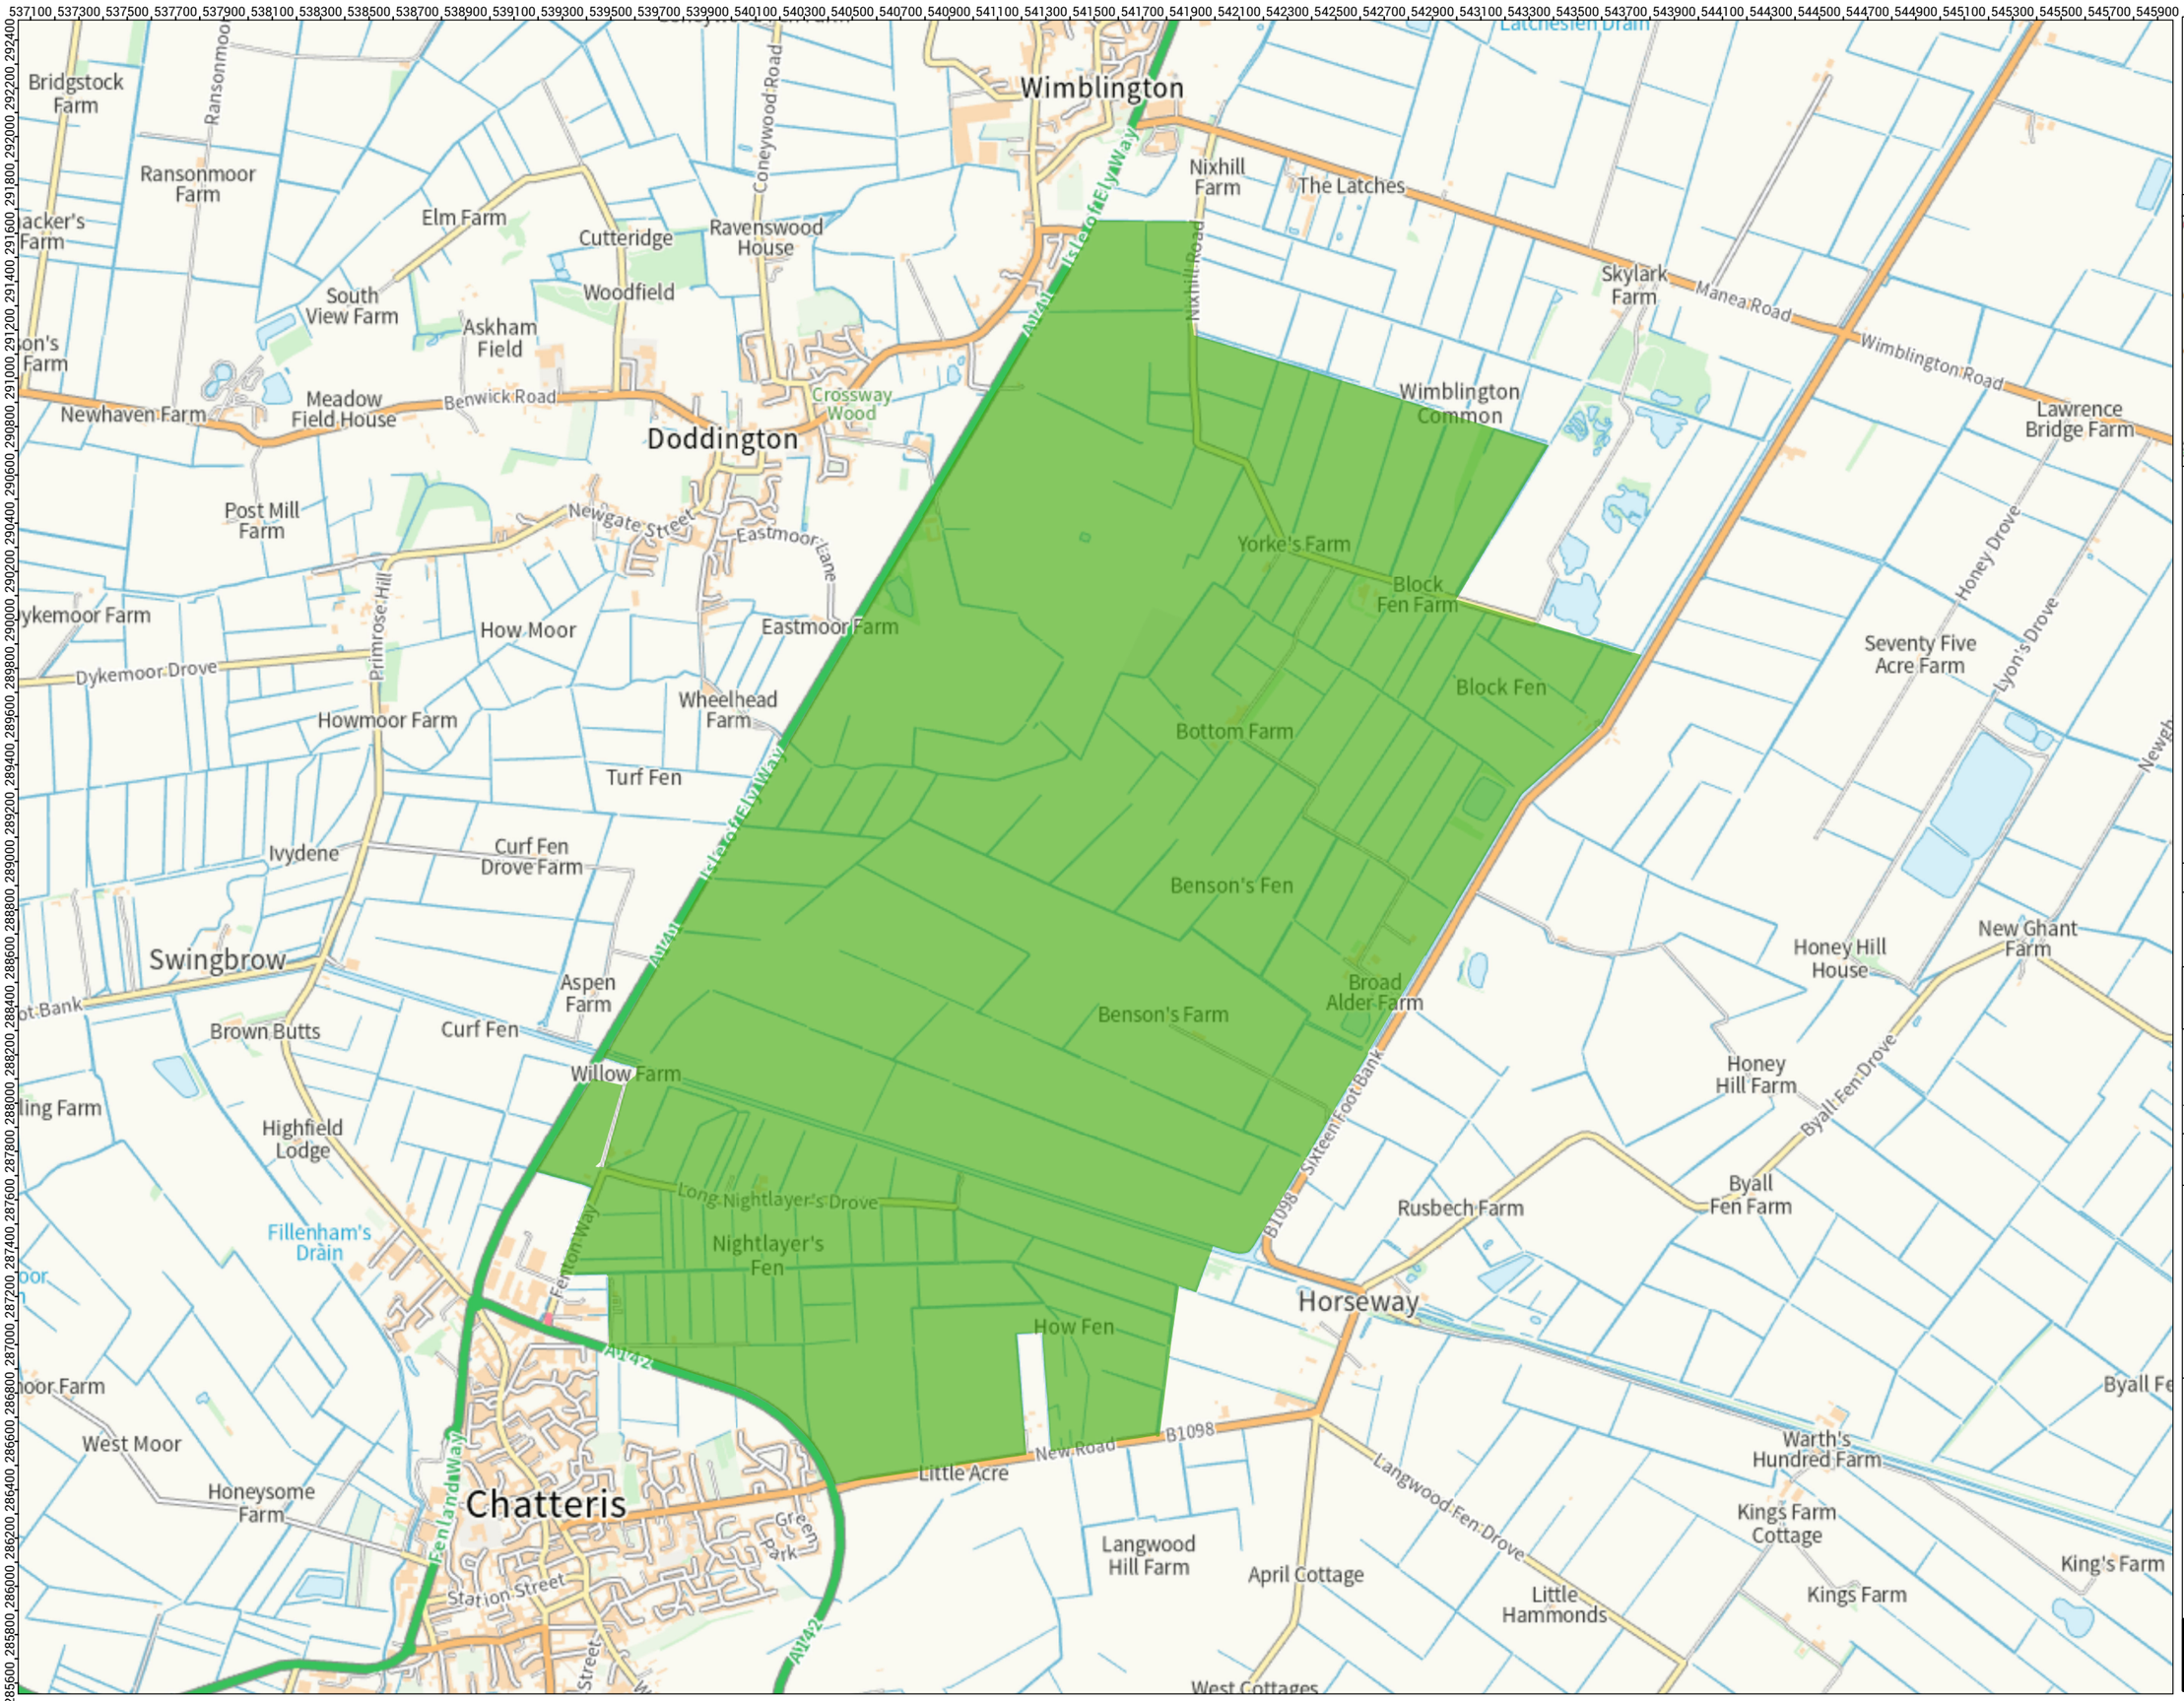

LEGEND:

Main Reservoir Site Area

CLIENT:

love every drop
anglianwater

SCHEME: Fens Reservoir

TITLE: RPSS Plan
REVISION: A
POSTCODE:

FP. 105167-016

SCALE: 1:25,000 @ A3
DATE: 27/10/2025

© Crown copyright and database rights 2025
Ordnance Survey License AC0000849937.

Map data

THIS DRAWING IS PROTECTED BY COPYRIGHT. IT MAY NOT BE REPRODUCED IN ANY FORM OR BY ANY MEANS FOR ANY PURPOSE WITHOUT WRITTEN PERMISSION OF FISHER GERMAN LLP CHARTERED SURVEYORS
Information produced by HM Land Registry. Crown copyright and database rights 2025

fisher german
The Estates Office, Norman Court
Ashby de la Zouch,
Leicestershire, LE65 2UZ

01530 412821
https://www.fishergerman.co.uk
ashby@fishergerman.co.uk

DRAWING REF:
Anglian Water-2024-08-JOS-REF-Fens__